SCALE 1:5000

AN OVERLAY OF
VERMONT BASE MAP ORTHOPHOTOMAP
SHEET NO. 136224, NEEDLE'S EYE
SERIES 5000

PROPERTY TAX MAP
TOWN OF
STOWE, VERMONT

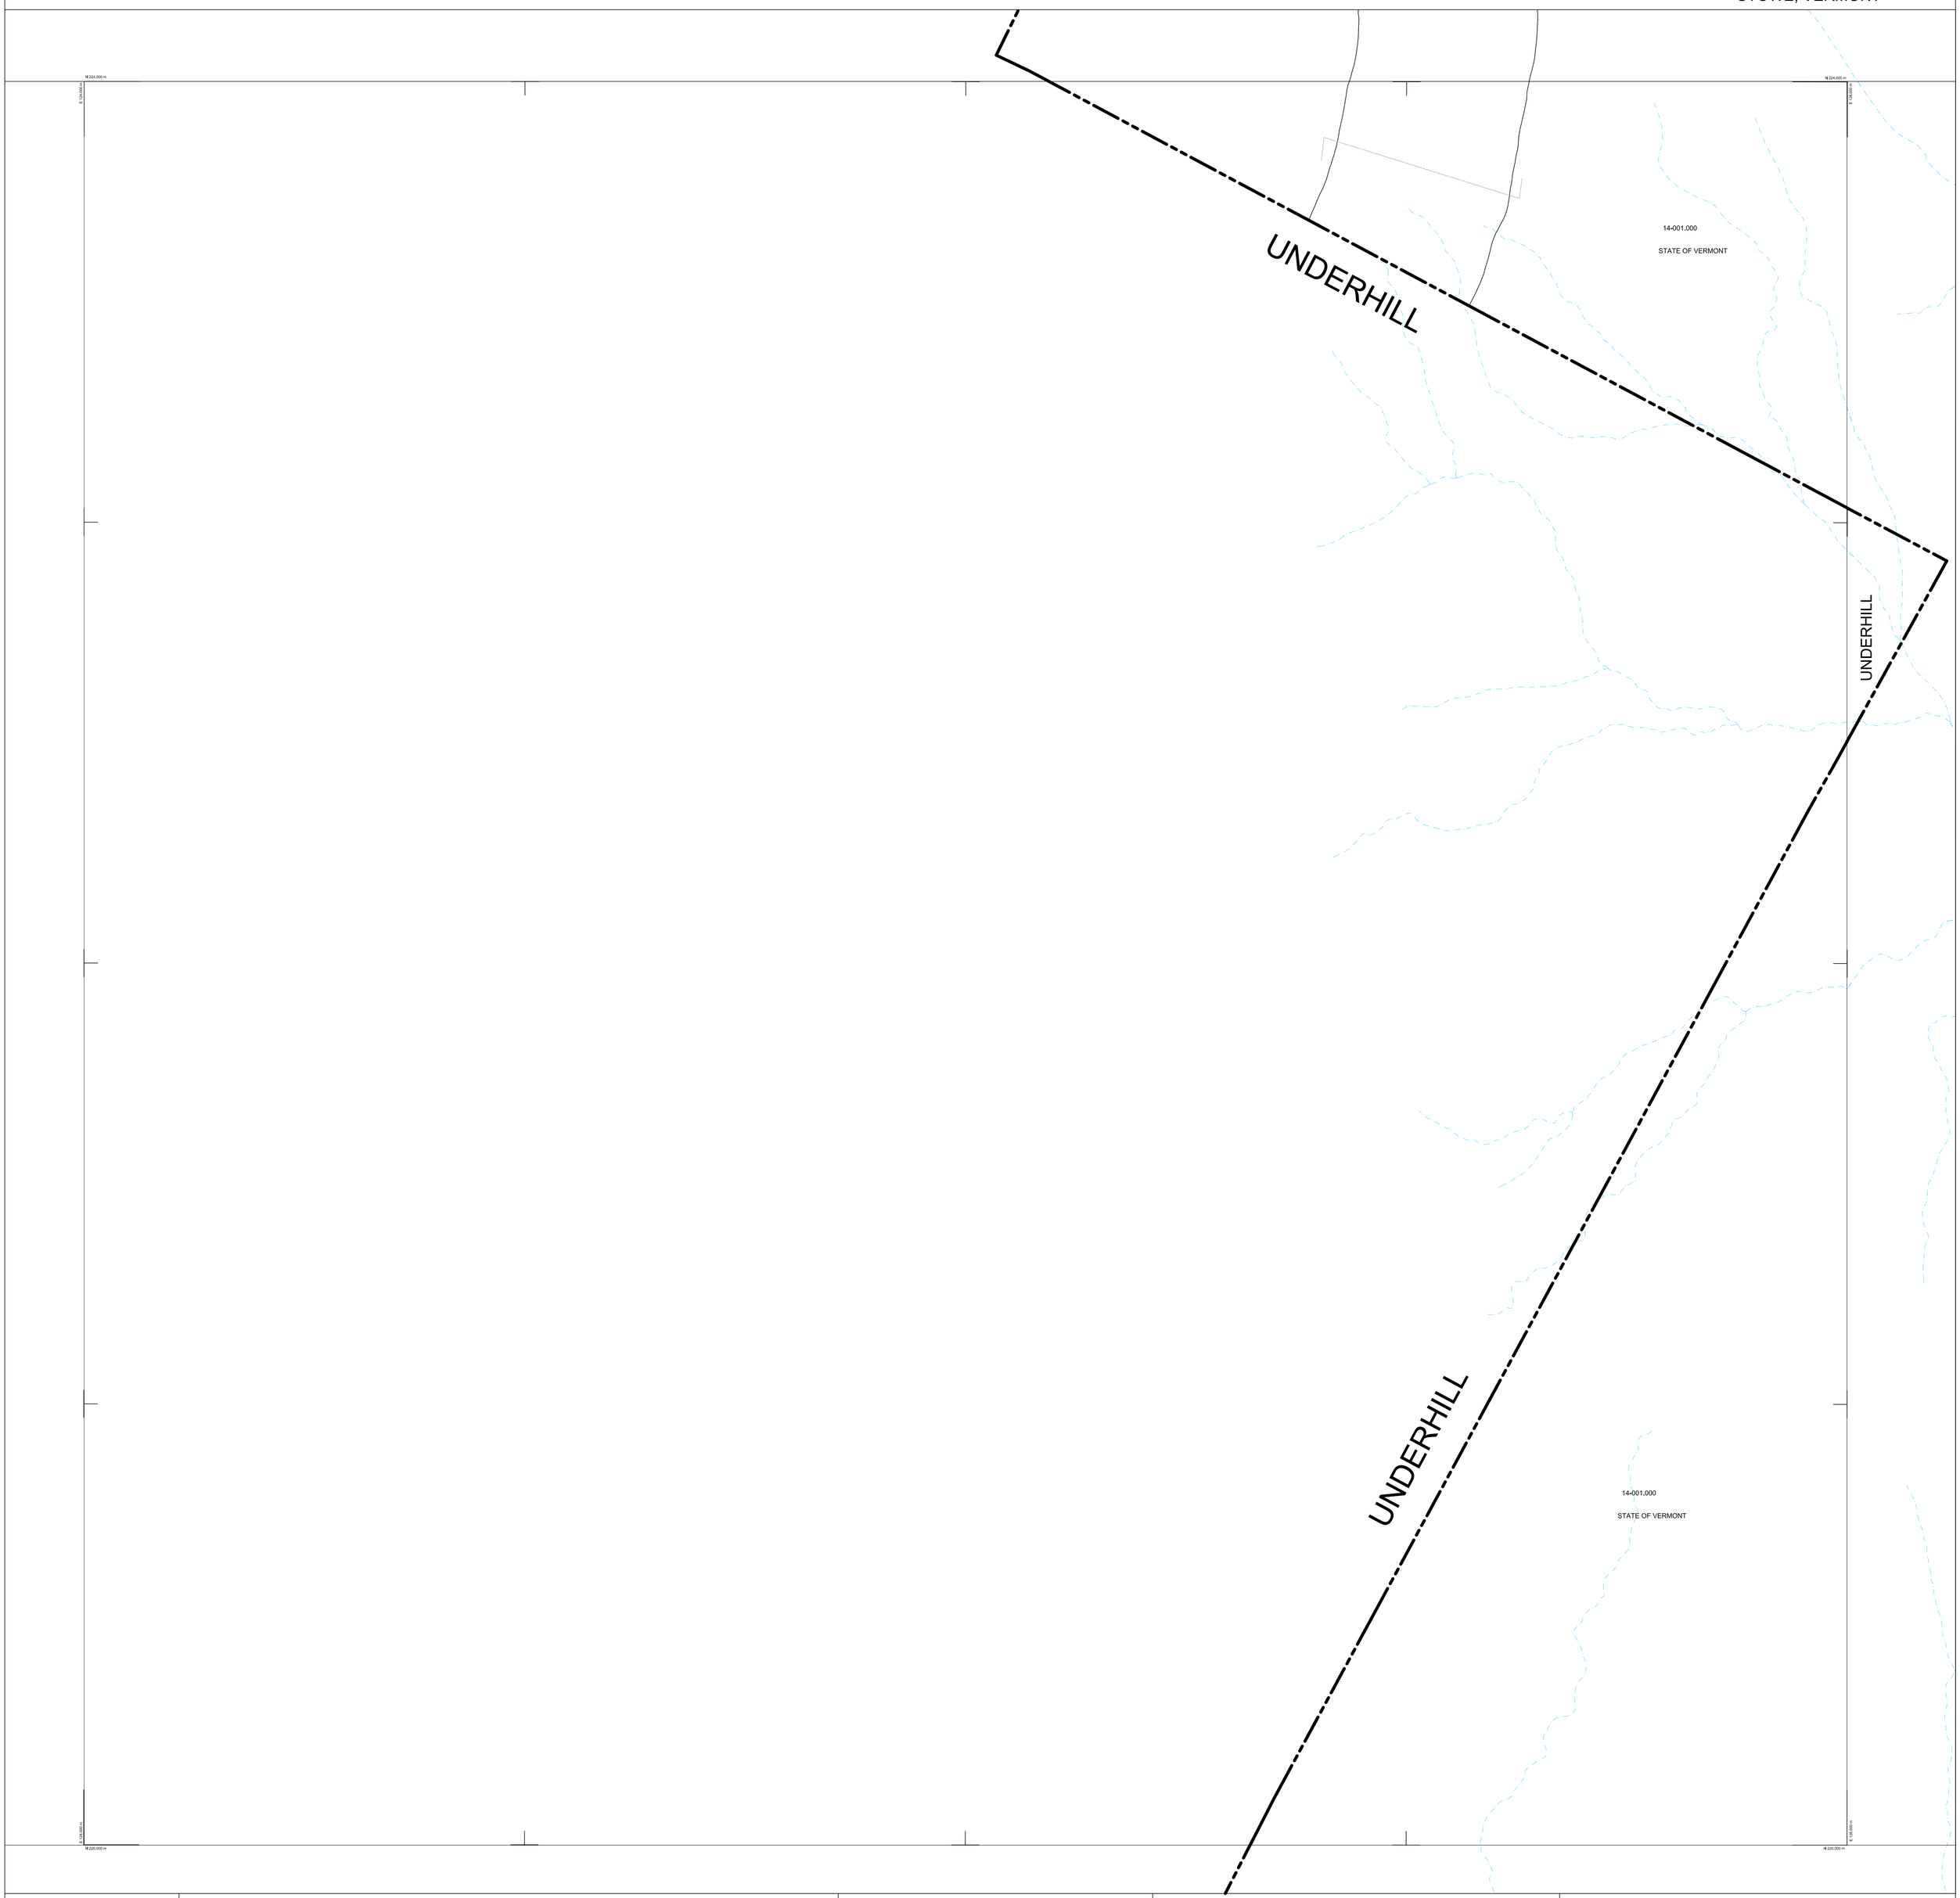

UPDATES AND DIGITAL MAPPING BY
RJ TURNER COMPANY
656 VT RTE 17 · BRISTOL, VT 05443
802-453-2171 rjtco@gmavt.net
Updated to April 1, 2016

L E G E N D

Property Line
Right-of-Way
(Not a property line)
Town Boundary
Interior Subdivision Line
Stream
Pond or River
Parcel Number 205.
Lot Number 1
Parcel "Hooks"

True 0°00' | VCS
Mag 14°33'
NORTH DATA
ANGLES ARE REFERENCED TO TRUE NORTH

SHEET LOCATION MAP

	17	18			
13	14	15	16		
24	12	11	10	9	19
4	5	6	7	8	20
	23	3	2	1	
			22	21	

THESE MAPS ARE FOR ASSESSMENT PURPOSES ONLY. THEY ARE NOT TO BE USED FOR DESCRIPTION, CONVEYANCE, OR DETERMINATION OF LEGAL TITLE.

LOCAL MAP NO.
24