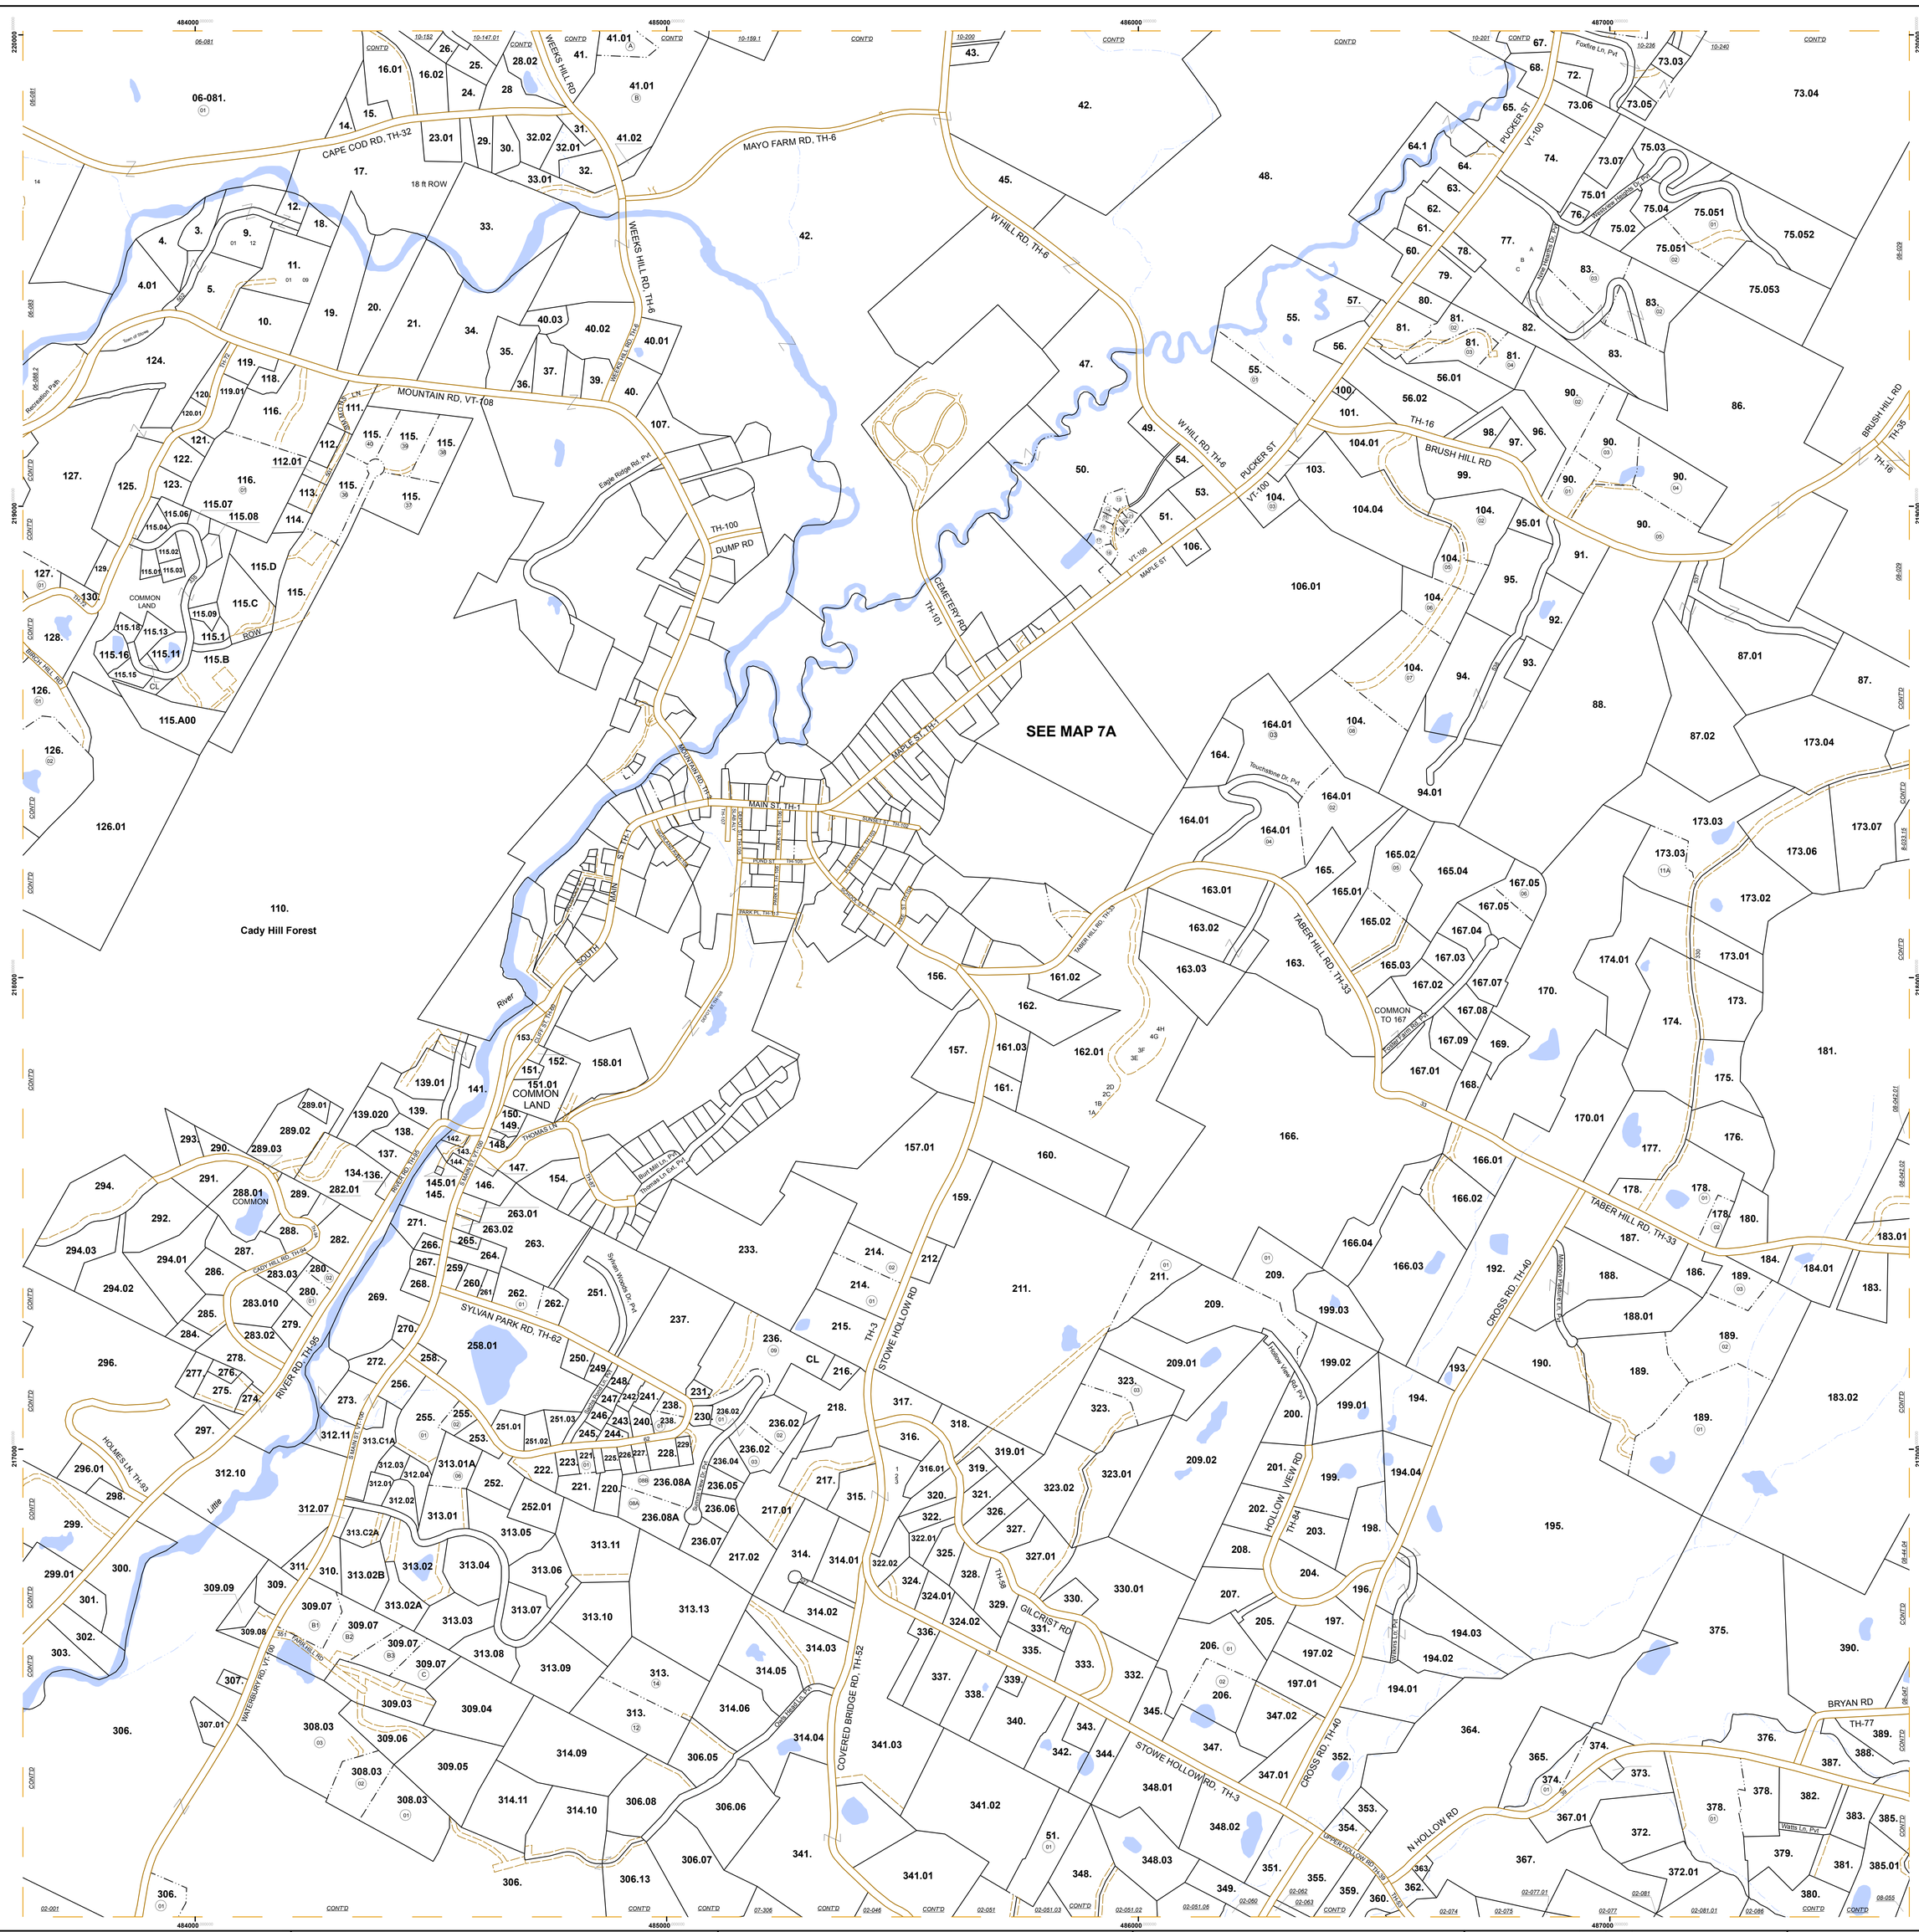

UPDATES AND DIGITAL MAPPING BY

R J TURNER COMPANY
658 VT RT 7 Bristol, VT 05443 rjtmap@gmavt.net

THESE MAPS ARE FOR ASSESSMENT PURPOSES ONLY. THEY ARE NOT TO BE USED FOR DESCRIPTION, CONVEYANCE, OR DETERMINATION OF LEGAL TITLE.

Legend

- Parcel Boundary
- Public Road Right-of-Way
- Subparcel Boundary
- Town Boundary
- Right-of-Way
- Parcel Hooks
- Surface Water

14.01 Parcel Number
(1) Lot Number

1:5,000

0 250 500 1,000 Feet

0 100 200 400 Meters

TOWN OF
STOWE
VERMONT

UPDATED TO APRIL 1, 2020

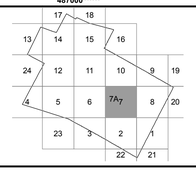

LOCAL MAP NO.
7
STOWE
VERMONT SHEET 136216